


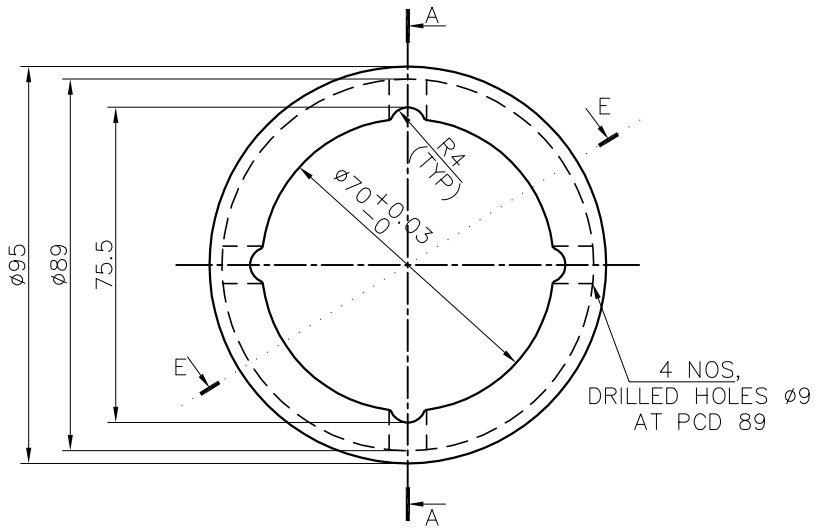


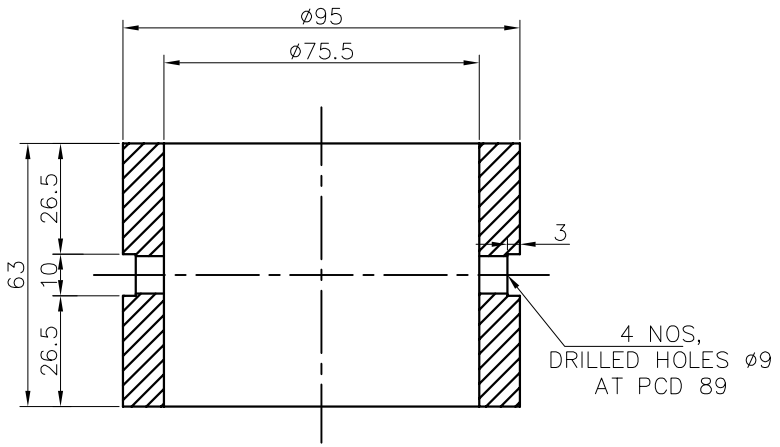

SECTION A–A

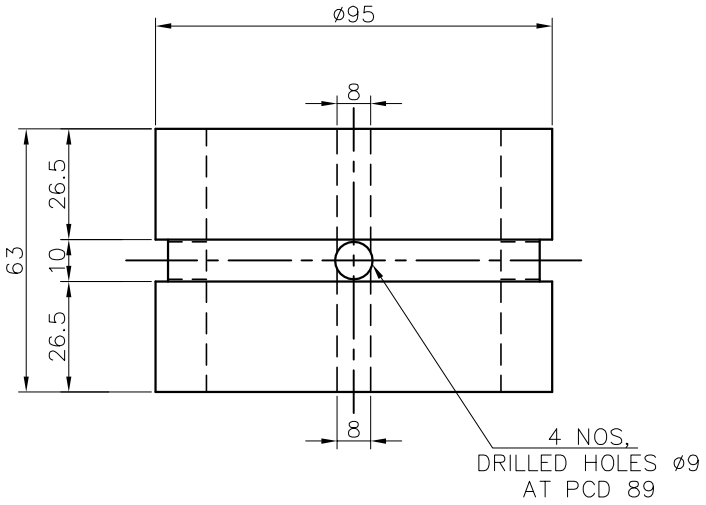

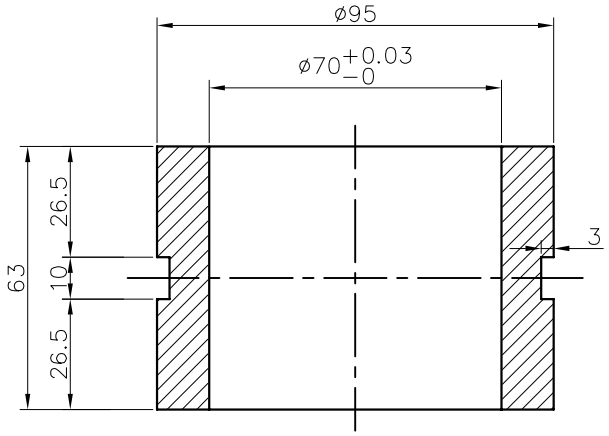

SECTION E–E

NOTE:-

1. REMOVE ALL SHARP CORNERS.
2. MACHINE ▽▽▽ ALL OVER.
3. MATERIAL : RUBBER PCL

REV. NO.	DATE	DESCRIPTION	PREPARED	CHECKED	APPROVED

OWNER: –

KSK Mahanadi Power Company Limited
6 X 600 MW THERMAL POWER PLANT,NARIYARA,
CHHATTISGARH, INDIA

	NAME	DATE	SIGN
Drawn By	JOYDEEP	01.06.2021	
Checked By	SUSHANT KUMAR DASS	01.06.2021	
Reviewed By	SUSHANT KUMAR DASS	01.06.2021	
Approved By	JAI SINGH	01.06.2021	

DRG.TITLE:
HVAC CW PUMP GUIDE BEARING

SCALE : 1:1.5 | Dimensions in mm | REV. No.

RELEASE STATUS

For Information ☐ For Construction ☑
For Approval ☐ As Built Drawing ☐

CONTRACTOR's DRG NO.:
KSK'S DRG.NO.: KSK-BOP-HVAC-SPRS-002-R
SHEET No. : 01 No. OF SHEETS : 01

00