
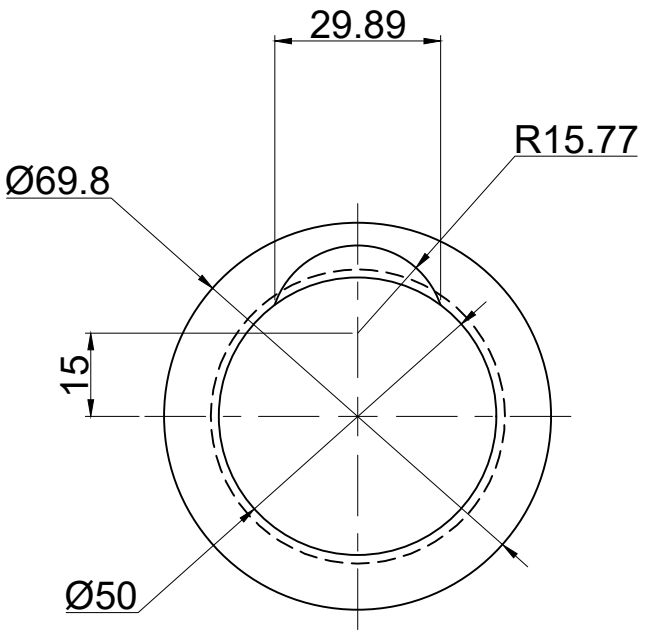


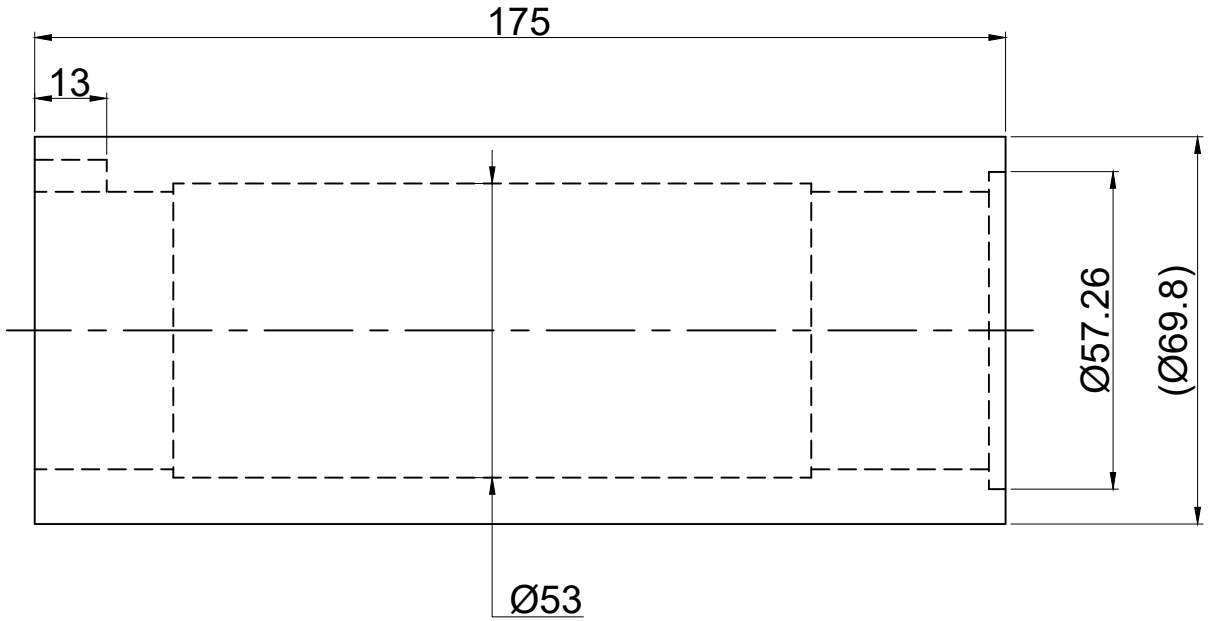

NOTE:-

1. REMOVE ALL SHARPE CORNERS.
2. MACHINE ▽▽▽ ALL OVER.
3. MATERIAL : SS 416 & outer surface coated with chromium plating (94%) of 250 Micron)

REV. NO.	DATE	DESCRIPTION	PREPARED	CHECKED	APPROVED

OWNER: –

KSK Mahanadi Power Company Limited
6 X 600 MW THERMAL POWER PLANT,NARIYARA,
CHHATTISGARH, INDIA

	Name	Date	Sign
Drawn By	ABHISHEK	18/10/2021	
Checked By	SUSHANT KUMAR DASS	18/10/2021	
Reviewed By	SUSHANT KUMAR DASS	18/10/2021	
Approved By	JAI SINGH	18/10/2021	

SLEEVE OF CHILLED WATER PUMP SHAFT

SCALE : NTS | Dimensions in mm | REV. No. 00

RELEASE STATUS		CONTRACTOR's DRG NO.	
For Information	☐	For Construction	☑
For Approval	☐	As Built Drawing	☐

KSK'S DRG.NO.: KSK-BOP-HVAV- SPRS-011

SHEET NO. : 01 | NO. OF SHEETS : 01