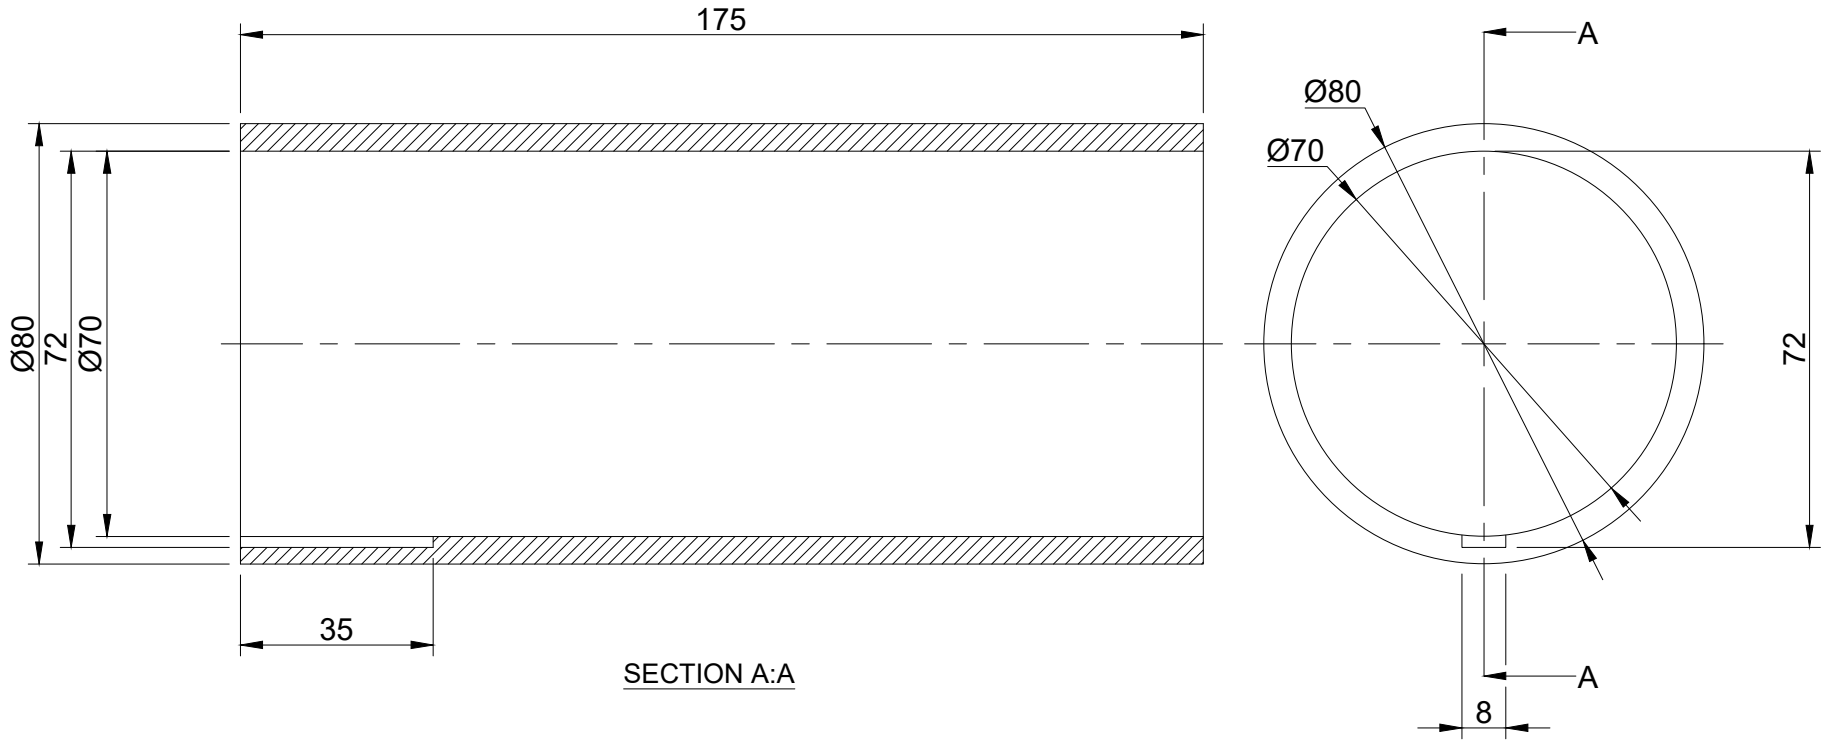


SECTION A:A

NOTE:-

1. REMOVE ALL SHARPE CORNERS.
2. MACHINE ▽▽ ALL OVER.
3. MATERIAL :- SS410

REV. NO.	DATE	DESCRIPTION	PREPARED	CHECKED	APPROVED

OWNER: –

KSK Mahanadi Power Company Limited
6 X 600 MW THERMAL POWER PLANT,NARIYARA,
CHHATTISGARH, INDIA

	Name	Date	Sign
Drawn By	ASHISH KUMAR SAHU	14/07/2023	
Checked By	PUSHPENDRA KUMAR	14/07/2023	
Reviewed By	PUSHPENDRA KUMAR	14/07/2023	
Approved By	JAI SINGH	14/07/2023	

DIFFUSER SHAFT SLEEVE (RAW WATER PUMP)

SCALE : NTS | Dimensions in mm | REV. No. 00

RELEASE STATUS

For Information	☐	For Construction	☑
For Approval	☐	As Built Drawing	☐

CONTRACTOR's DRG NO.

KSK'S DRG.NO.: KSK-BOP-SPRS-061

SHEET NO. : 01 | NO. OF SHEETS : 01