
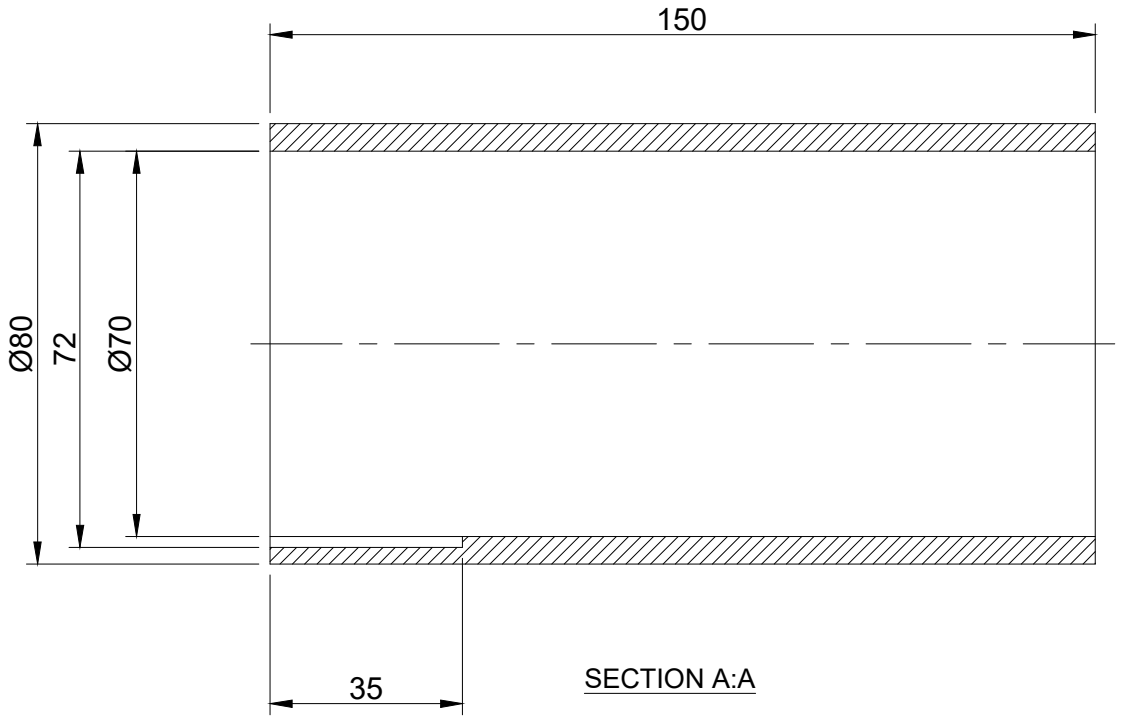


SECTION A:A

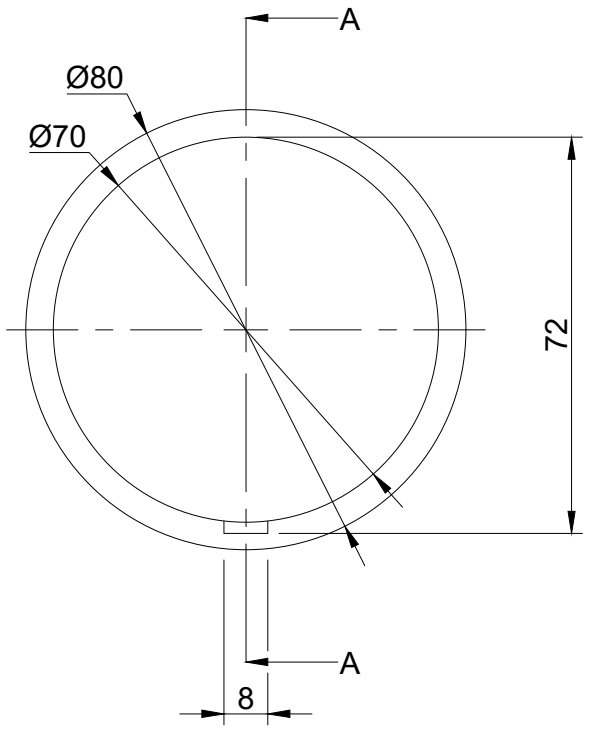

NOTE:-

1. REMOVE ALL SHARPE CORNERS.
2. MACHINE ▽▽ ALL OVER.
3. MATERIAL :- SS 410.

REV. NO.	DATE	DESCRIPTION	PREPARED	CHECKED	APPROVED

OWNER: –

KSK Mahanadi Power Company Limited
6 X 600 MW THERMAL POWER PLANT,NARIYARA,
CHHATTISGARH, INDIA

	Name	Date	Sign
Drawn By	ASHISH KUMAR SAHU	14/07/2023	
Checked By	PUSHPENDRA KUMAR	14/07/2023	
Reviewed By	PUSHPENDRA KUMAR	14/07/2023	
Approved By	JAI SINGH	14/07/2023	

DRIVE SHAFT SLEEVE
(RAW WATER PUMP)

SCALE : NTS | Dimensions in mm | REV. No.

RELEASE STATUS		CONTRACTOR's DRG NO.	00
For Information ☐	For Construction ☑	KSK'S DRG.NO.: KSK-BOP-SPRS-062	
For Approval ☐	As Built Drawing ☐	SHEET NO. : 01	NO. OF SHEETS : 01